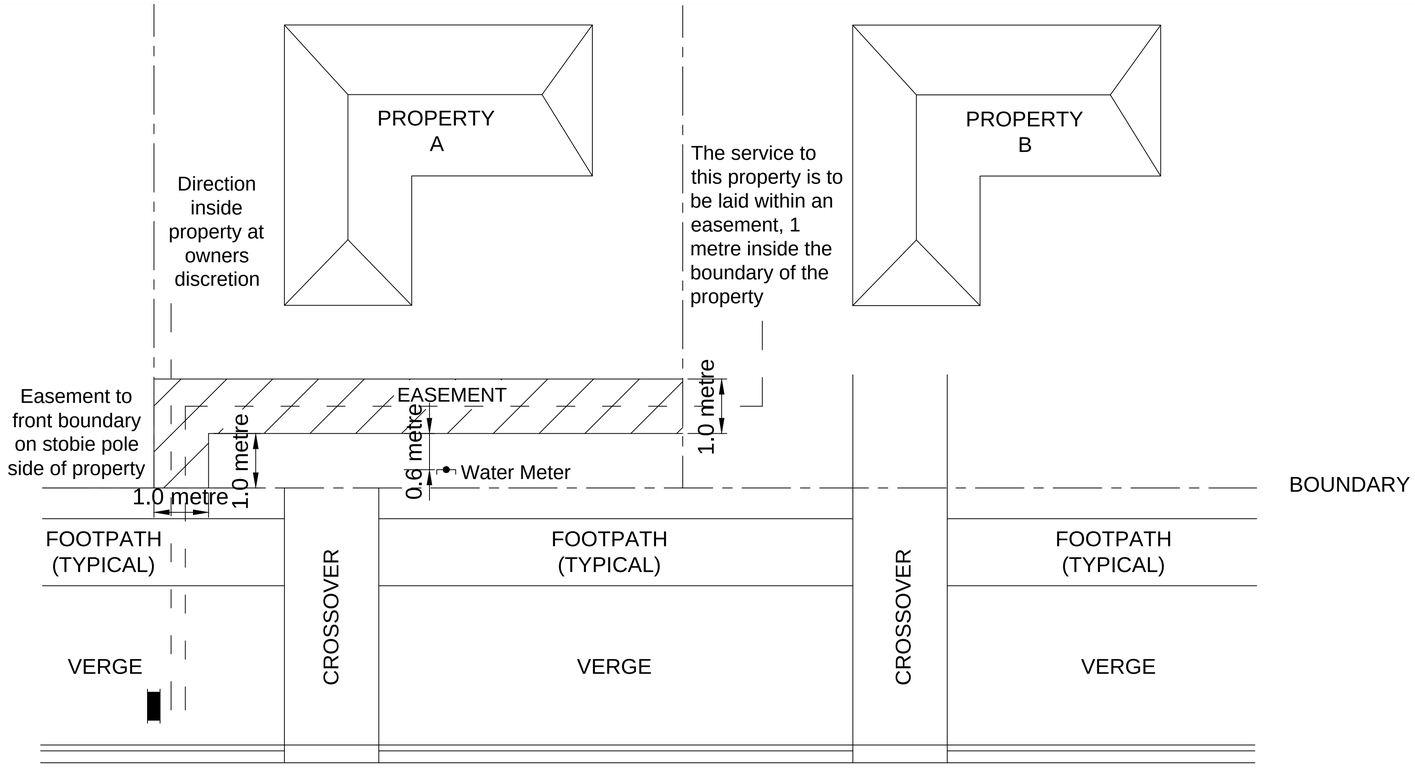

PLAN VIEW

NOT TO SCALE

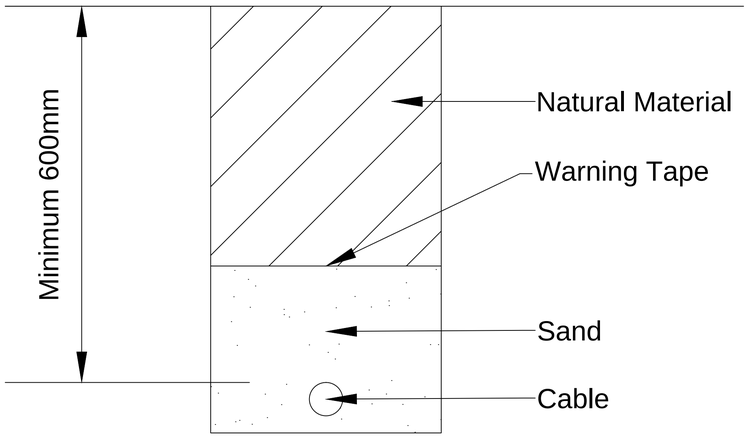

SECTION THROUGH TRENCH

NOT TO SCALE

IMPORTANT NOTES:

- All underground electrical service connections shall be laid in accordance with requirements of SA Power Networks and the Australian Standard 3000.
- The underground electrical connection to the property shall only be undertaken by a suitably licensed contractor.
- The underground cable is to be laid at 90° to street alignment from the ETSA pole to the building alignment of the property.
- Footpath shall be reinstated in accordance with City of Campbelltown Standard detail SD 5 and SD 6 and within 2 working days. Should full and satisfactory reinstatement not be completed within 2 working days of backfilling of the excavation, Council will perform the necessary work and levy the full costs against the property owner.
- The cable is to be laid in open cut excavation (not bored).
- The underground cable is to be laid at a minimum depth of 0.6m below the present or future surface(whichever is the lowest or as detailed in Australian Standard 3000).
- The bottom 300mm of the trench is to be backfilled with sand and warning tape placed on top.
- The cable is to be laid 1.0 metre from the property boundary (subject to prior use).
- Cable markers with arrows are to be placed at all bends and spaced at not more than 10 metres along straights.
- An approval is required from Council to alter, erect, install or remove a structure associated with the footpath and road reserve.
- Once approved, the works are required to be carried out to Council's specification and during the course of the construction the property owner/contractors must ensure that the site is safe for pedestrian and users of the road.
- Undertake works without a permit under Section 221 of Local Government Act 1999 may result in the imposition of a fine.
- Owner is responsible for contacting Dial Before You Dig on 1100 to locate any services on or under the verge prior to excavating.
- Changes to services need to be organised with the relevant utilities at owners expense.
- Council will not accept liability for any damage or claims resulting from the opening or breaking up of the footpath or laying of the underground service.
- No responsibility will be accepted by the Council for any damage to the service from any causes whatsoever.
- Council reserves the right to repair any damage to Council's assets or to replace any unsatisfactory work at owners expense.
- Please ring Council on 08 8366 9222 to arrange for inspection.

REVISIONS AND ISSUES

REV	ISSUE/DESCRIPTION	DATE	APPROVED
A	FOR APPROVAL	15 APRIL 2013	
B	MOVE BACK TWO PROPERTIES	21 MAY 2013	

DRAWING SHEET DETAILS

ORIGINAL SHEET SIZE	A1
SCALES	NOT TO SCALE
COORDINATE SYSTEM	
CAD FILE NAME	STANDARDS_FINAL_RECOVER_RECOVER.DWG
DRAWN BY	SS

CAMPBELLTOWN CITY COUNCIL

DESIGN VERIFICATION

DESIGN TITLE	NAME	SIGNATURE	DATE
GRADUATE ENGINEER	SS		15 APRIL 2013
MANAGER TECHNICAL SERVICES	GM		

City of Campbelltown

PRIVATE UNDERGROUND ELECTRICAL SERVICE

PLAN No. SD 11 SHEET

B REV.