



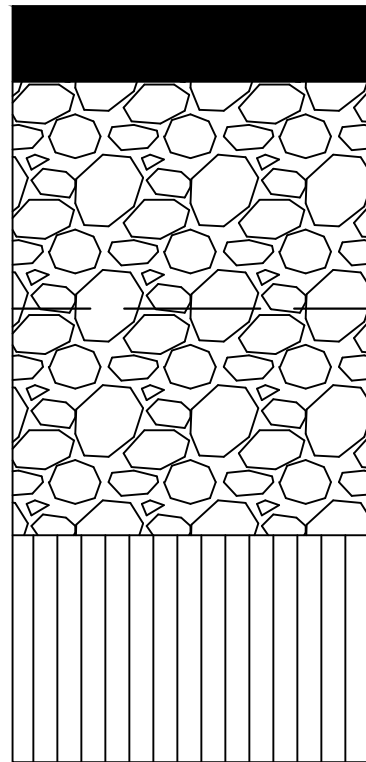

Wearing Surface - Minimum 50mm Hotmix

Minimum 300mm of 40mm rubble compacted in 150mm layers

Backfill and compact with suitable material around services and compact in 150mm increments. Contact asset owner of service to confirm the materials prior to work.

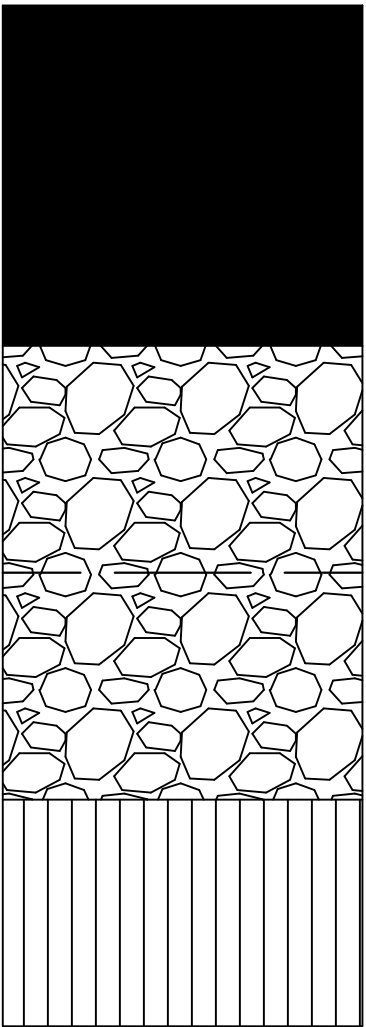

Wearing Surface - Minimum 225mm Hotmix

Minimum300mm of 40mm rubble compacted in 150mm layers

Backfill and compact with suitable material around services and compact in 150mm increments. Contact asset owner of service to confirm the materials prior to work.

MAJOR AND MINOR COLLECTOR ROADS, BUS ROUTE AND LOCAL ROADS
(NTS)

SUB - ARTERIAL AND INDUSTRIAL ROADS
(NTS)

IMPORTANT NOTES:

- Compaction required for the base is
 - 95% Maximum Modified Dry Density for material below the sub-base
 - 96% Maximum Modified Dry Density for the sub-base
 - 98% Maximum Modified Dry Density for the base
- All reinstatement must take place within 2 working days of excavation.
- Should the existing infrastructure be damaged, it must be reinstated to Council's satisfaction and specification.

WARNING

BEWARE OF UNDERGROUND SERVICES

The locations of underground services are approximate only and their exact position should be proven on site. No guarantee is given that all existing services are shown.



GENERAL NOTES

- Council approval must be granted prior to any works outside of the property boundary, failure to obtain approval may incur a fine of up to \$5,000. (Local Government Act 1999 or the Planning, Development and Infrastructure Act 2016)
- The contractor shall provide all regulatory signs and warning devices for the protection of the public in accordance with Road Traffic Act 1961, Austroads Guide to Temporary Traffic Management and Work Health Safety Act 2012.
- Owner is responsible for contacting Dial Before You Dig on 1100 to locate any services on or under the verge prior to excavating.
- All excavated materials shall be removed from site when excavated.
- Council reserves the right to repair any damage to Council's assets or to replace any unsatisfactory work at owners' expense.
- If you have any further queries, please contact Infrastructures Services on 8366 9222

E			
D			
C			
B	SB	05/09/24	FOR APPROVAL
A	SB	21/08/24	ISSUED FOR COMMENTS
ISSUE	DWG	DATE	REVISION
CHECKED: J. LEE		DRAWN: S. BARTAULA	

TITLE		NAME	DATE	SIGNATURE
SENIOR TRANSPORT OFFICER		C. HARRINGTON	05/09/24	
TEAM LEADER ASSET PLANNING & DESIGN		J.PATHIRANA	05/09/24	
MANAGER OF INFRASTRUCTURE SERVICES		W. DELLA TORRE	05/09/24	
SCALE : NOT TO SCALE				

CITY OF CAMPBELLTOWN

TRENCH BACKFILL DETAIL

UPDATED AUGUST 2024

PLAN No:SD7

SHEET No. 1 of 1

ISSUE B

